CESSNA 172H

designed by **ERIC FEARNLEY**

copyright of

The R.C.M.&E. Plans Service
13-35 Bridge Street, Hemel Hempstead, Herts.
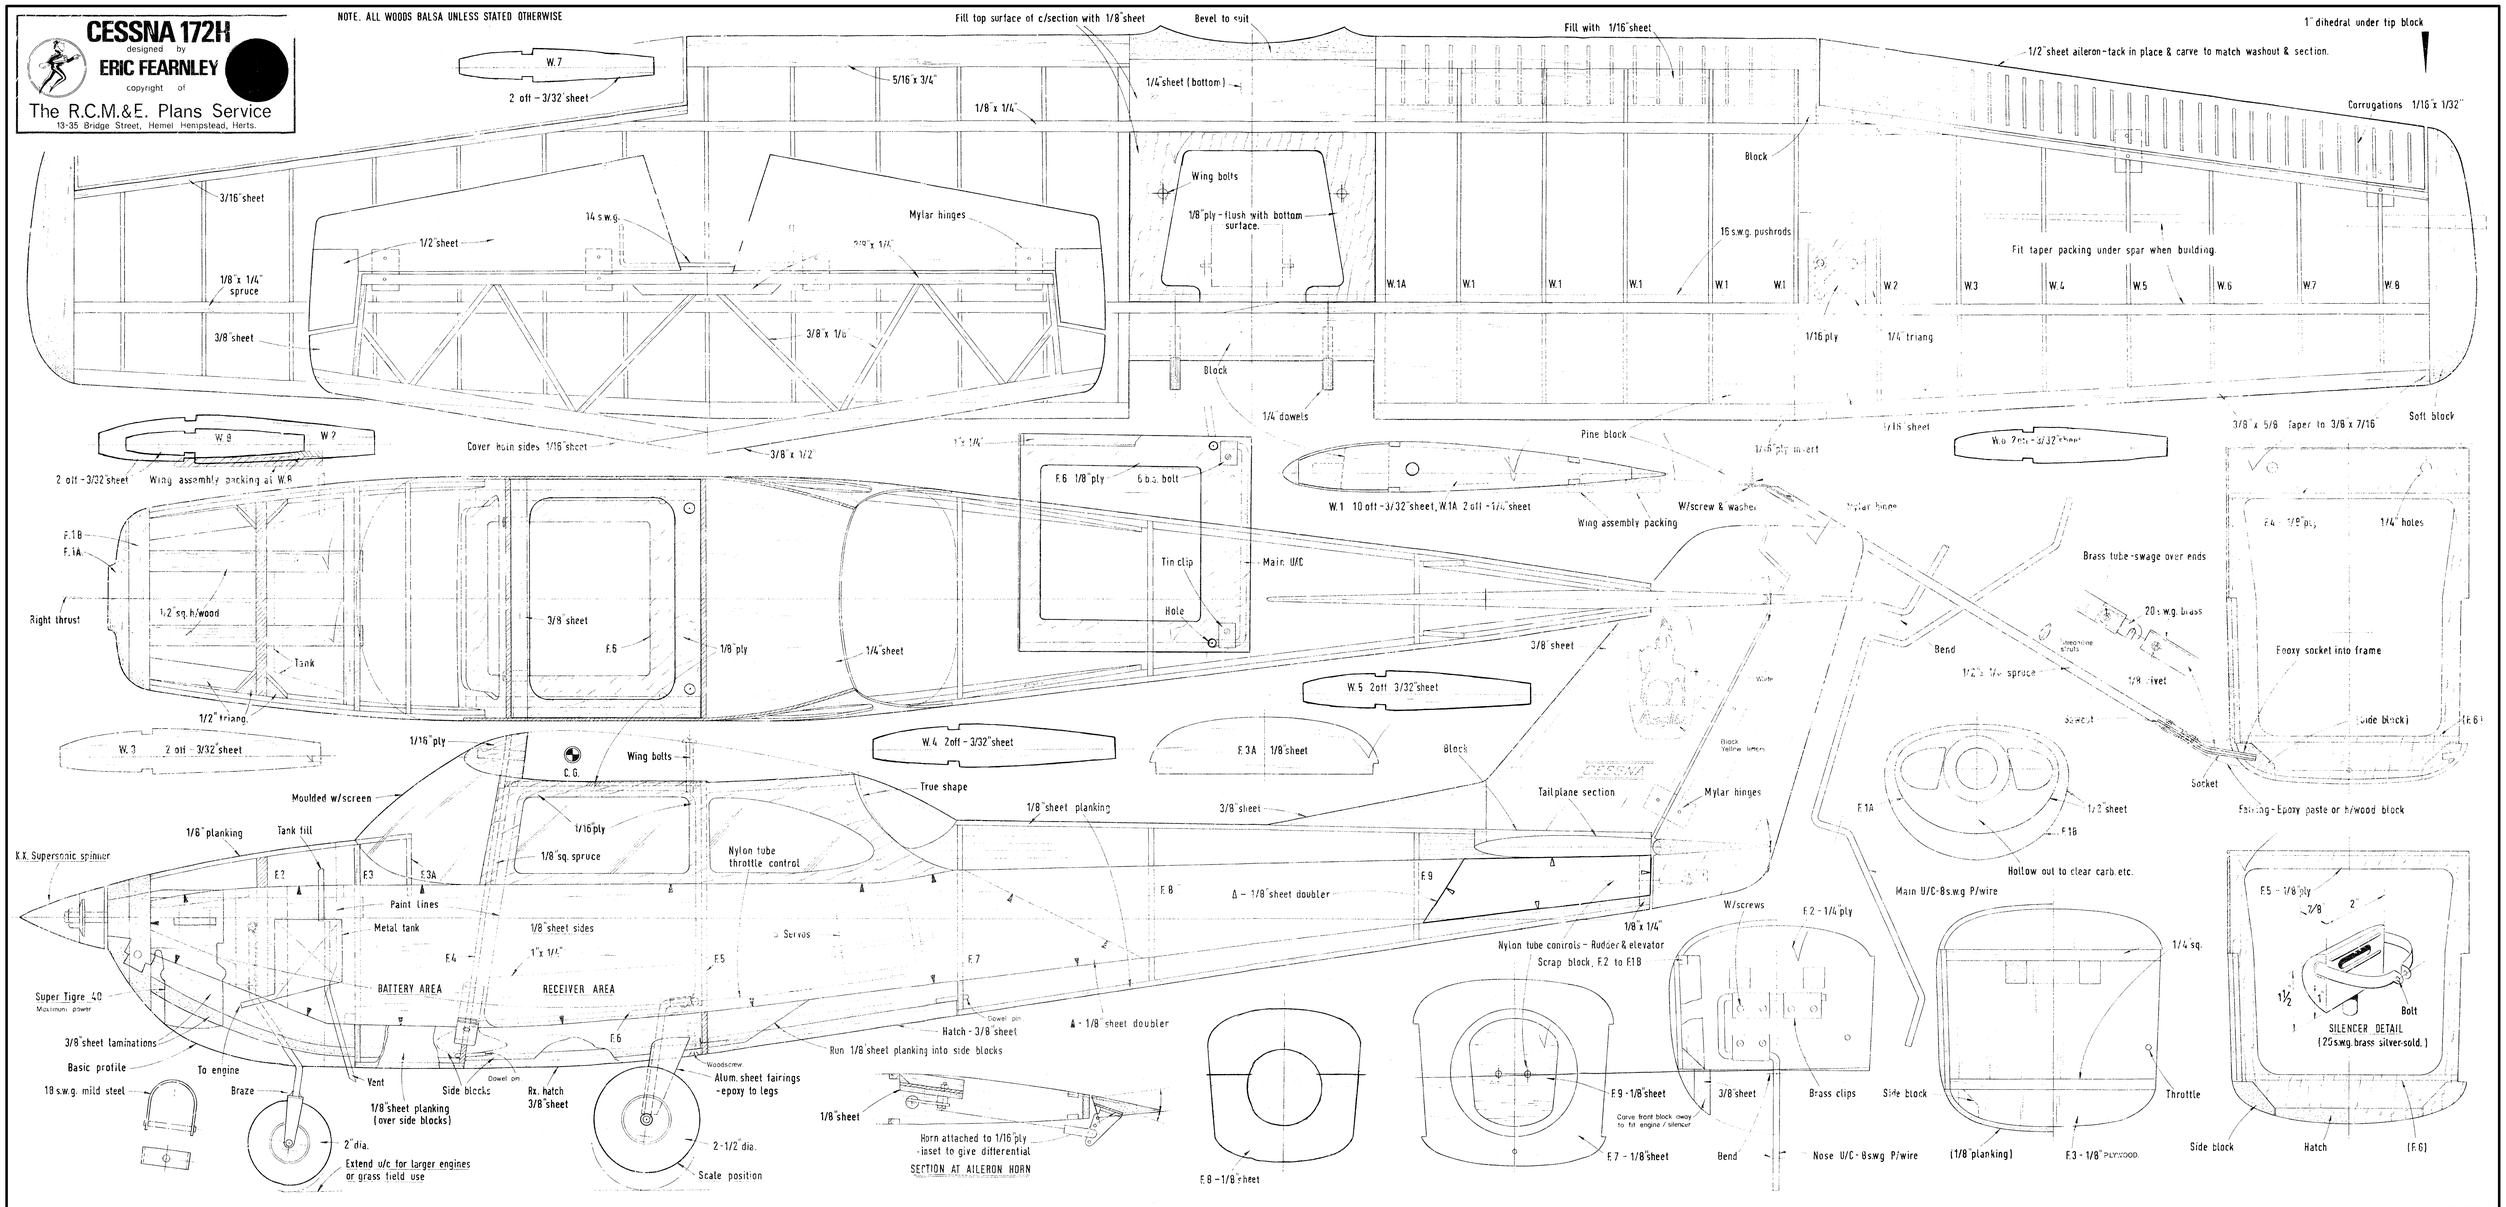
NOTE. ALL WOODS BALSA UNLESS STATED OTHERWISE