FIREBRAND
designed by
M. SAUNDERS
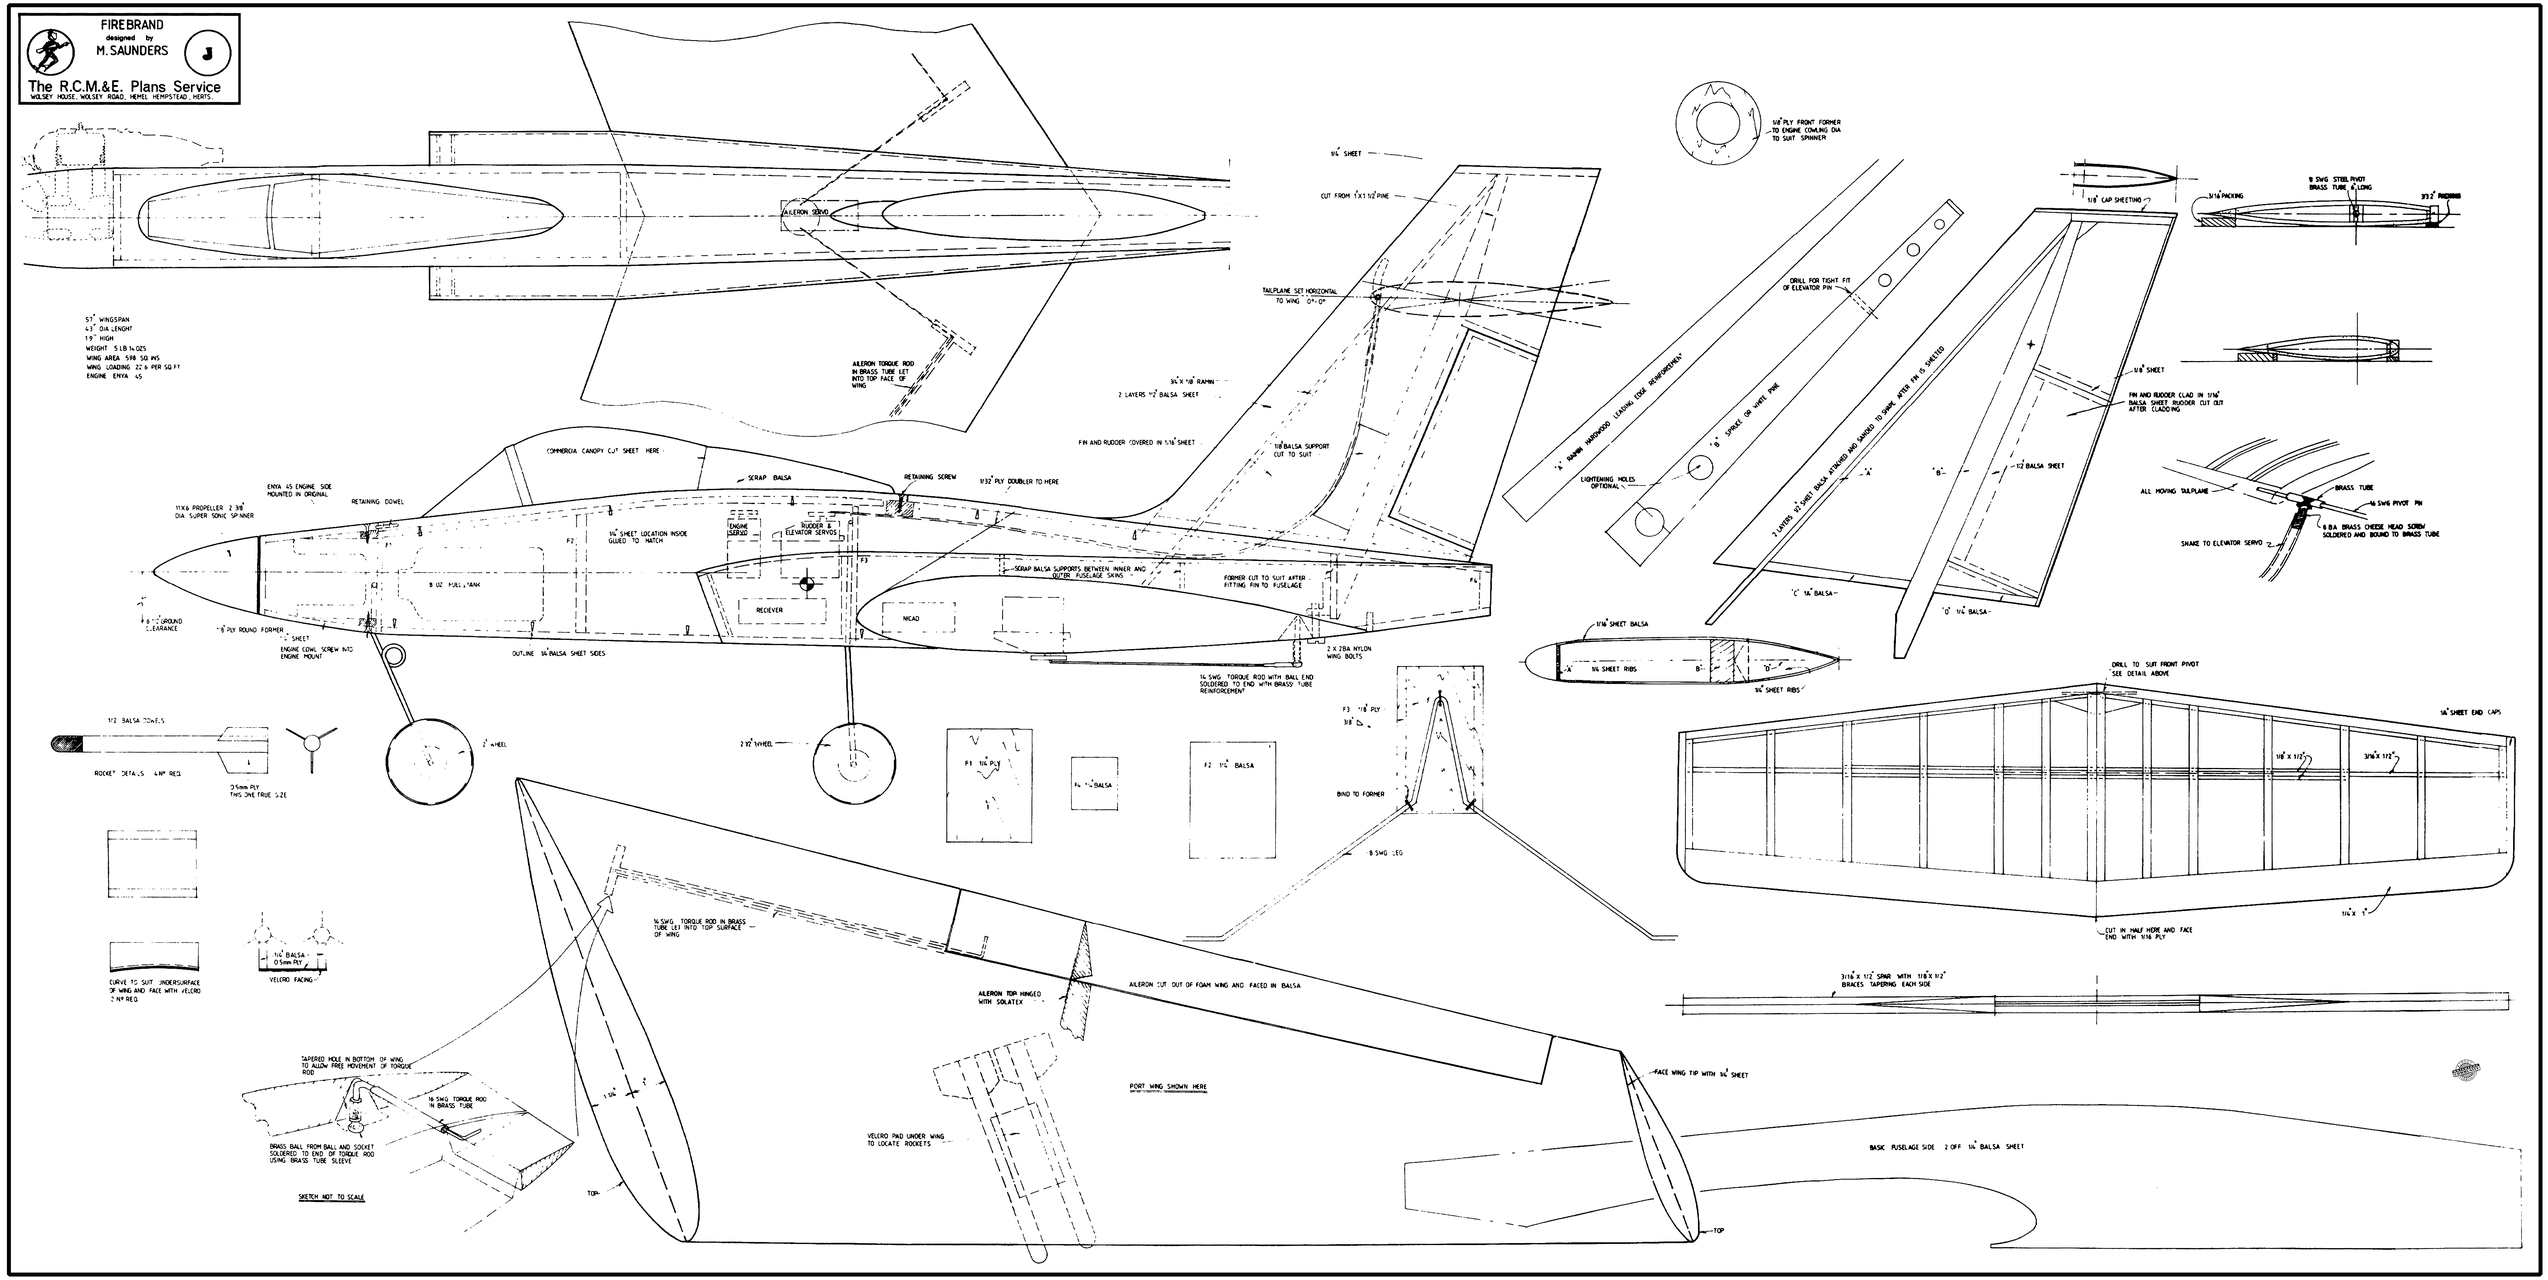
The R.C.M.&E. Plans Service
WOLSEY HOUSE, WOLSEY ROAD, HEMEL HEMPSTEAD, HERTS.