FOKKER D VIII.

DESIGNED BY

P. Tranfield.

15/-
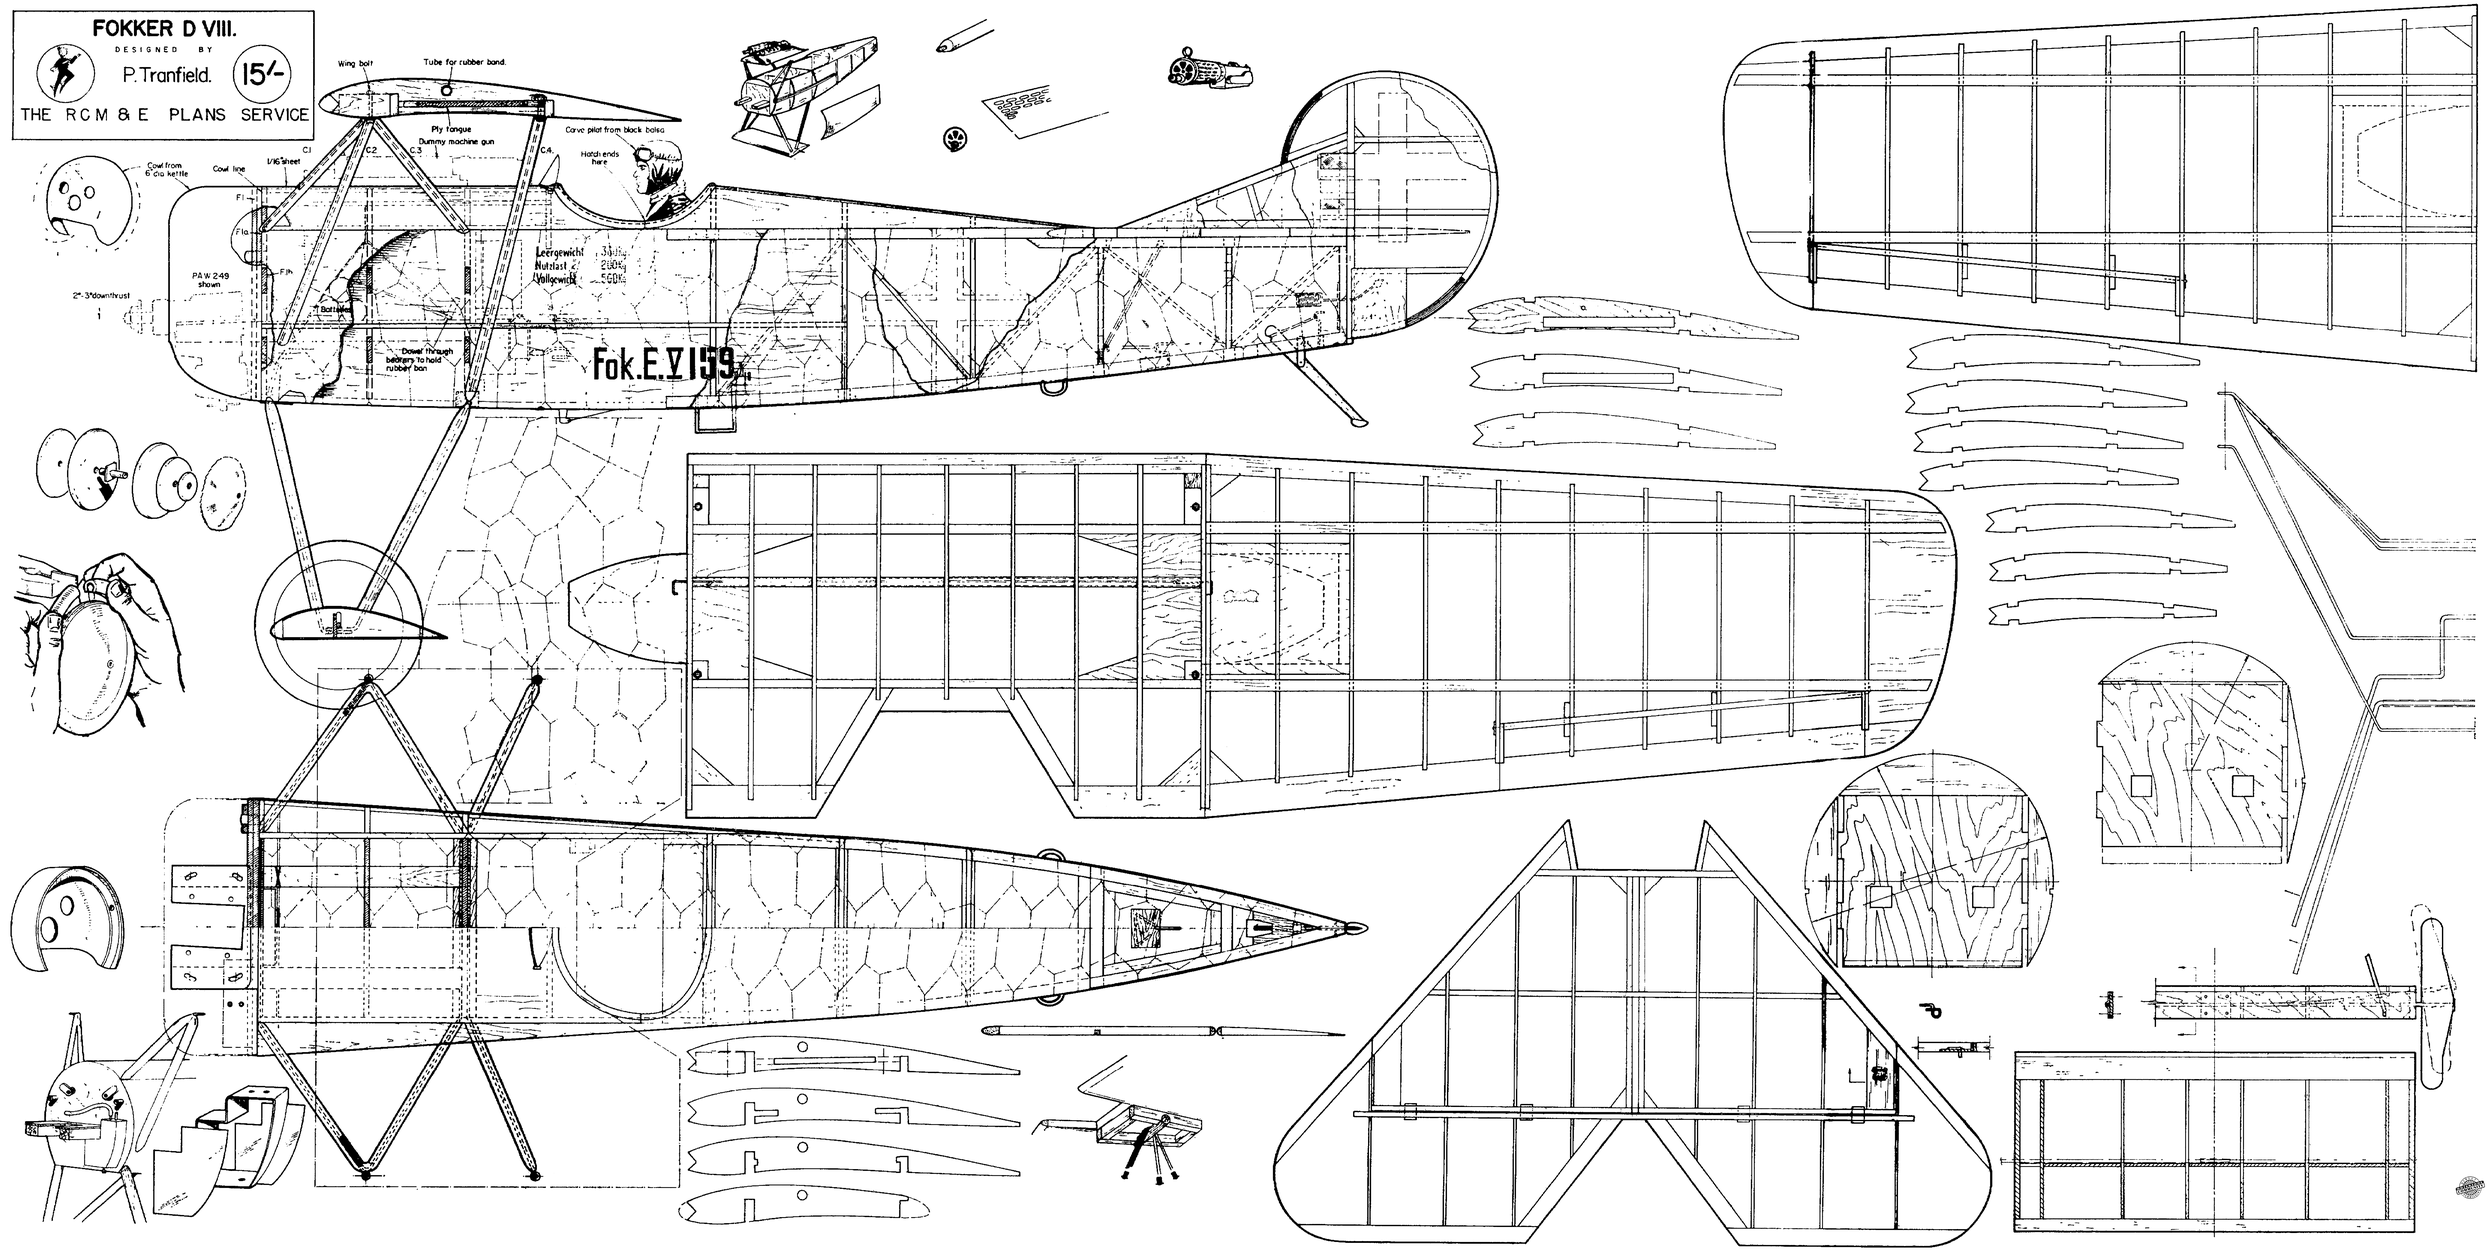
THE RCM & E PLANS SERVICE