SSSSHHWEPT

DESIGNED BY

G.W Dollmer

8/6

COPYRIGHT OF

THE RCM & E PLANS SERVICE

13–35 BRIDGE STREET, HEMEL HEMPSTEAD, HERTS.
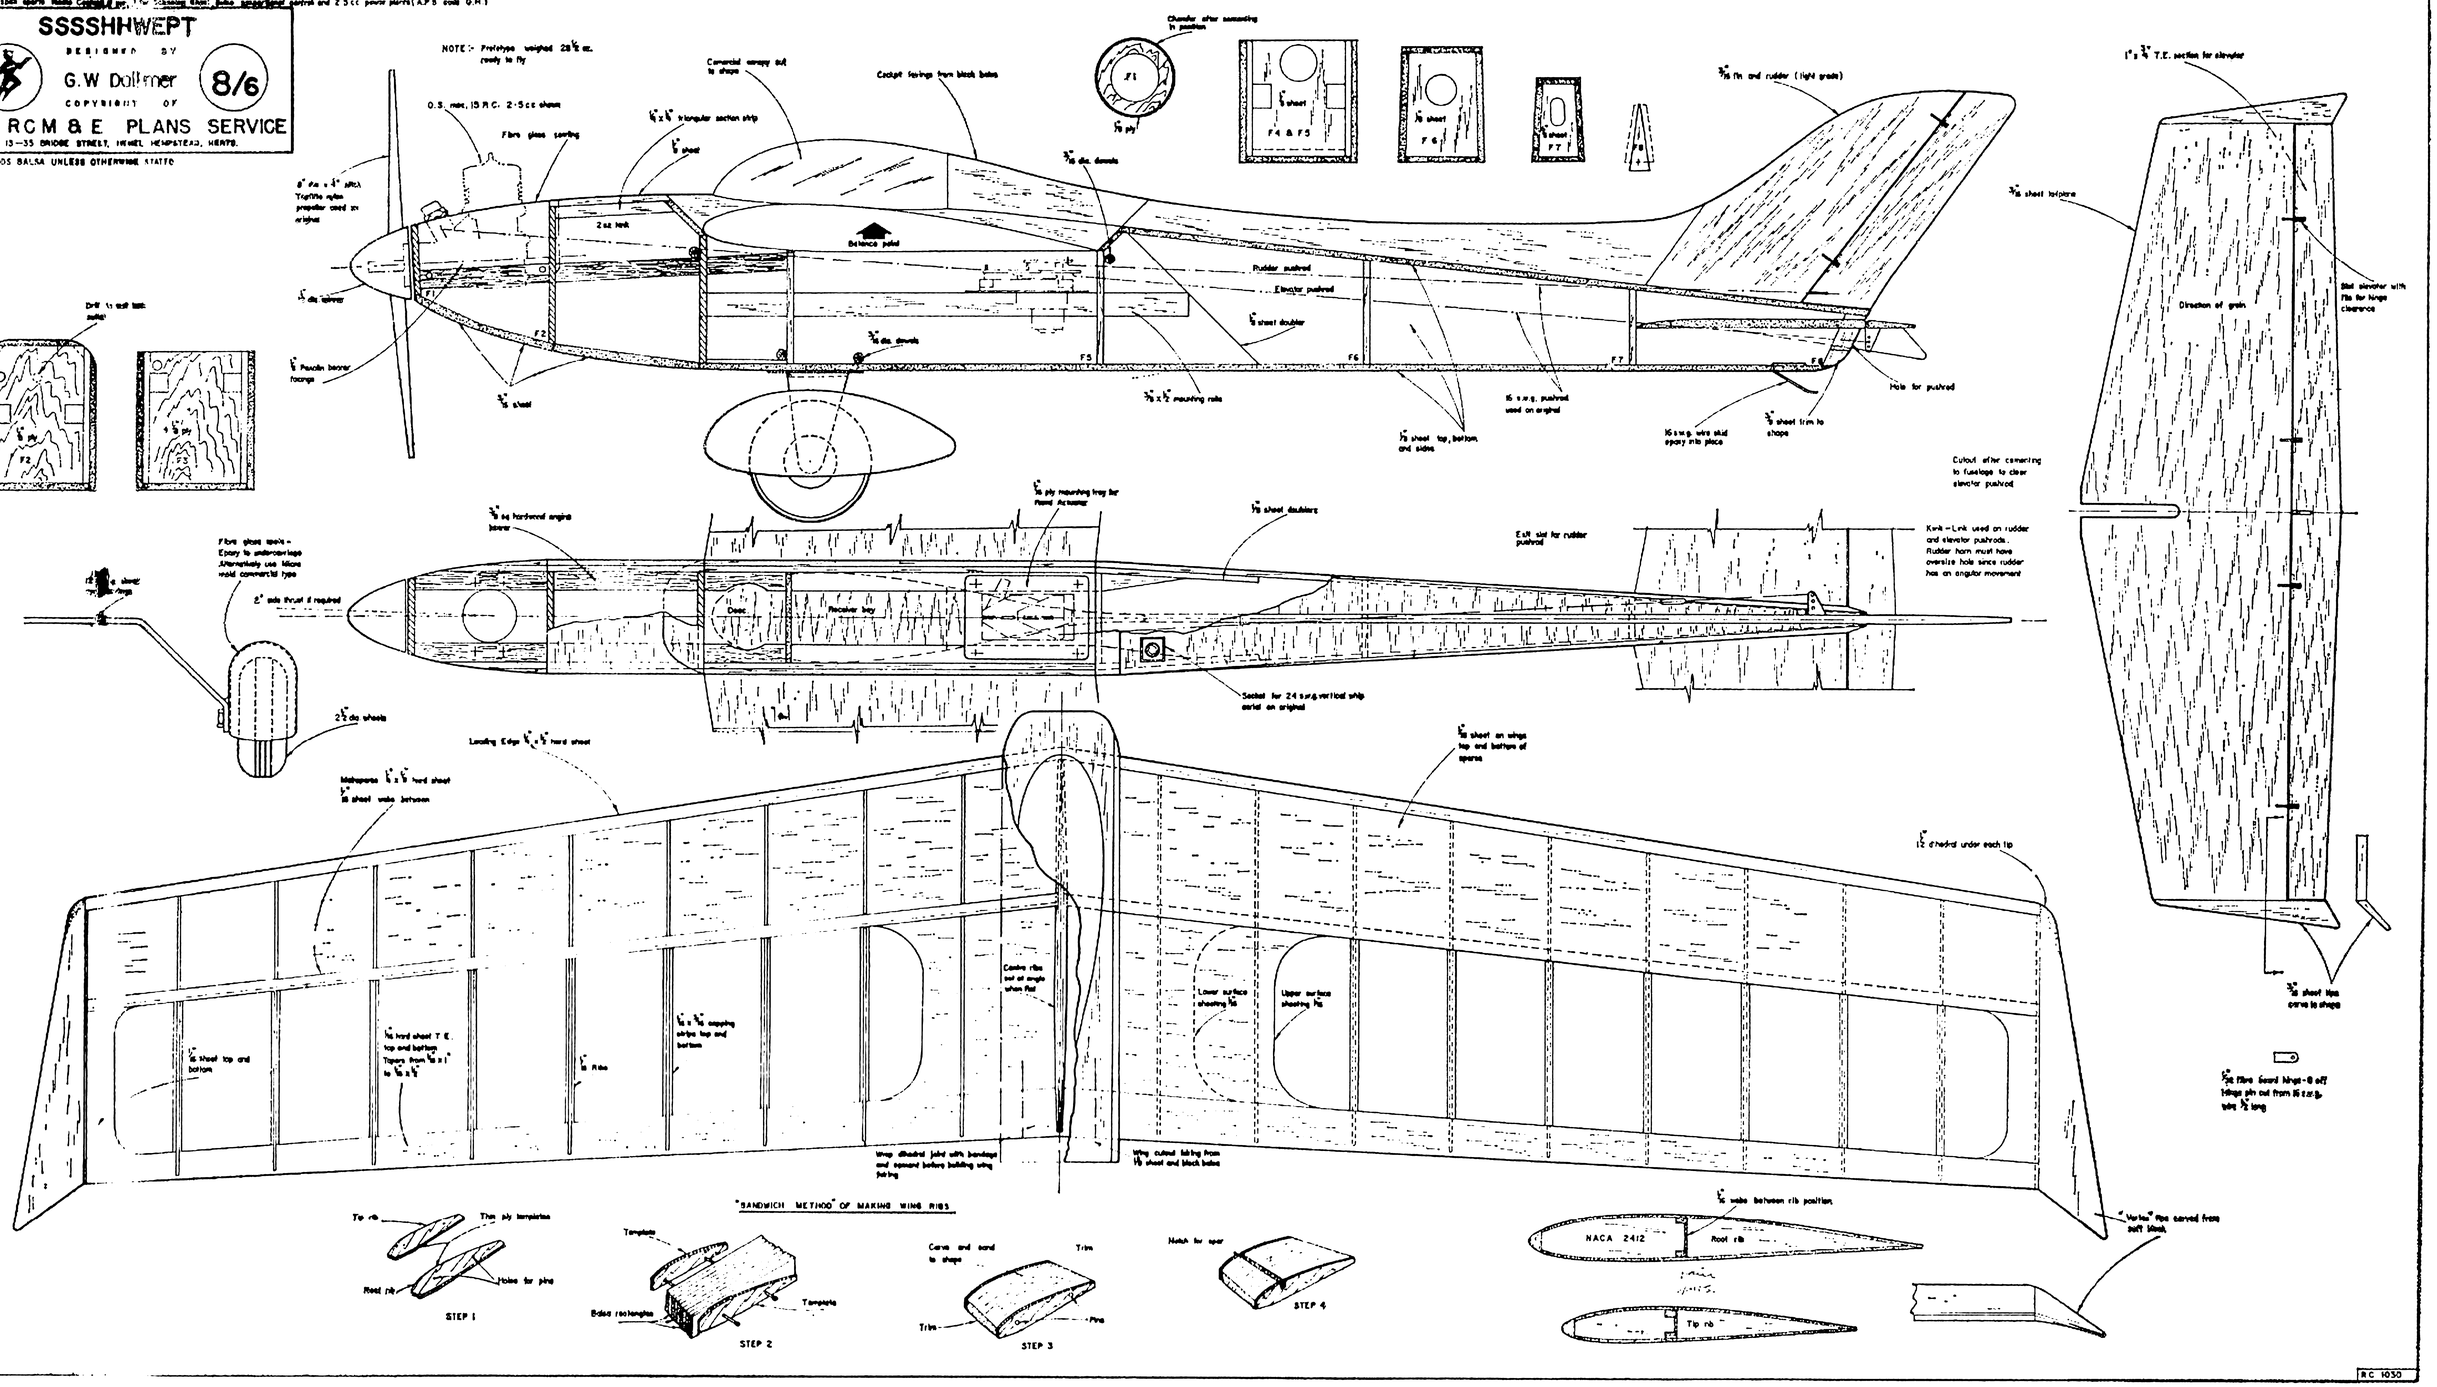
ALL WOODS BALSA UNLESS OTHERWISE STATED